Label	Annexation
A	Lumpkin Road Extension
B	Larston Street
C	Demert Lane
D	Proposed 10' X 215' Annexation (W140 Channel)
E	Windover Lane
F	Springrock Lane
G	Tallowood Road
H	Gessner Road
I	Memorial Drive Extension

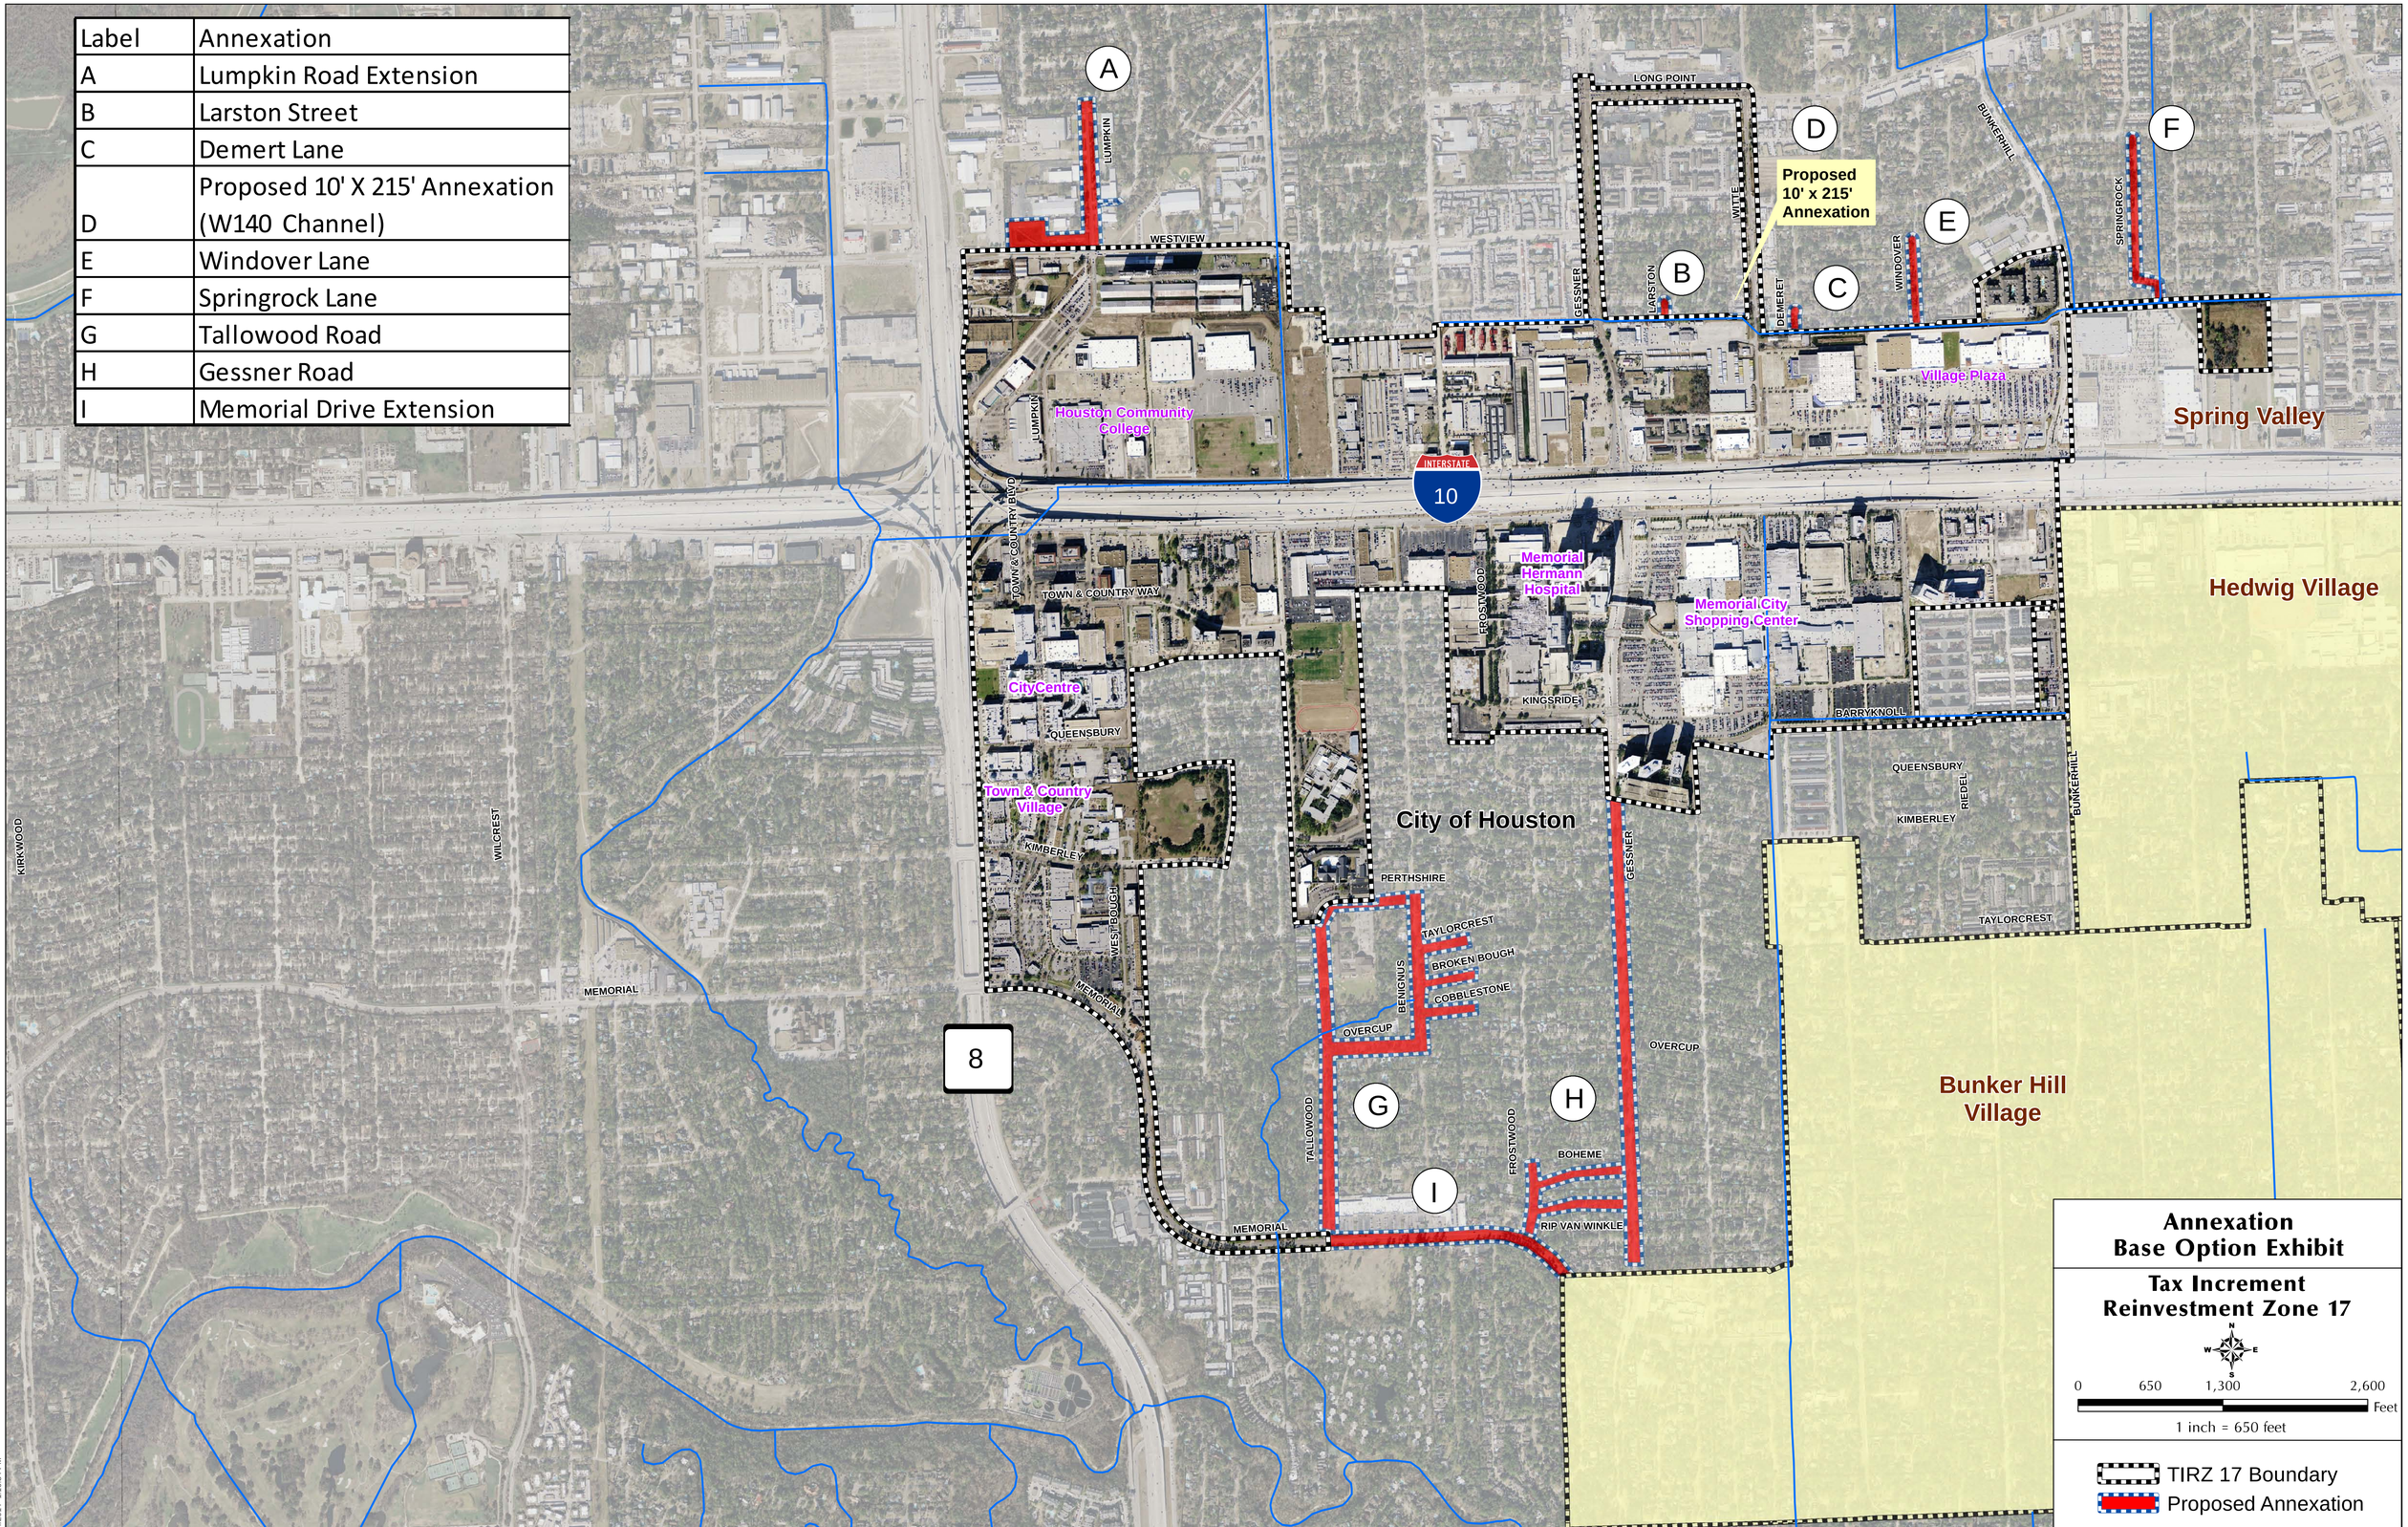

L:\120214\120-10308-0001\00\Prod\GIS\Projects\MXDs\CIP\2009\Annexation Base Option.mxd
8/14/2014 1:16:34 PM